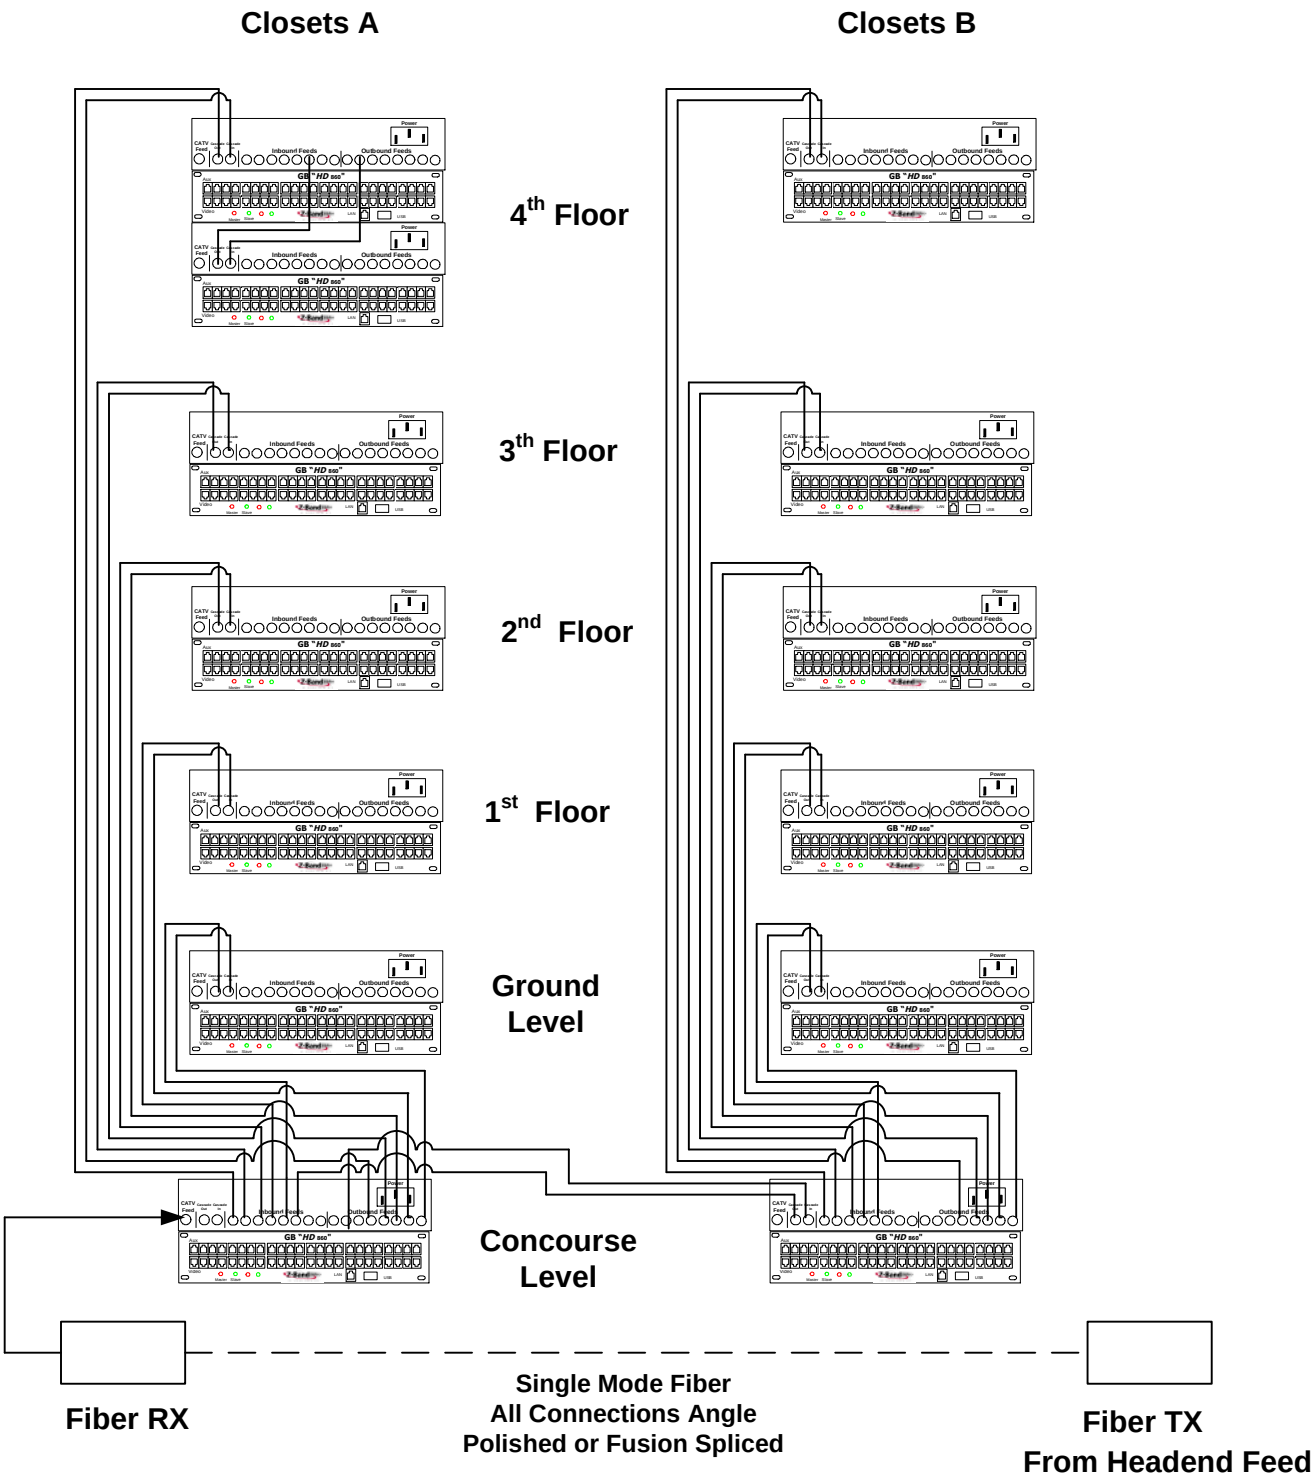

RG6

Single Mode fiber

Z-Band, Inc 848-B North Hanover St. Carlisle, PA 17013 717-249-2606	GigaBUD BackBone			
	Sample Hospital with Fiber			
October 30, 2007	SIZE A	Qoute #	DWG NO 2007-HC-1011	REV 0
Henry B. Collins	SCALE 1:1		SHEET 1 OF 1	